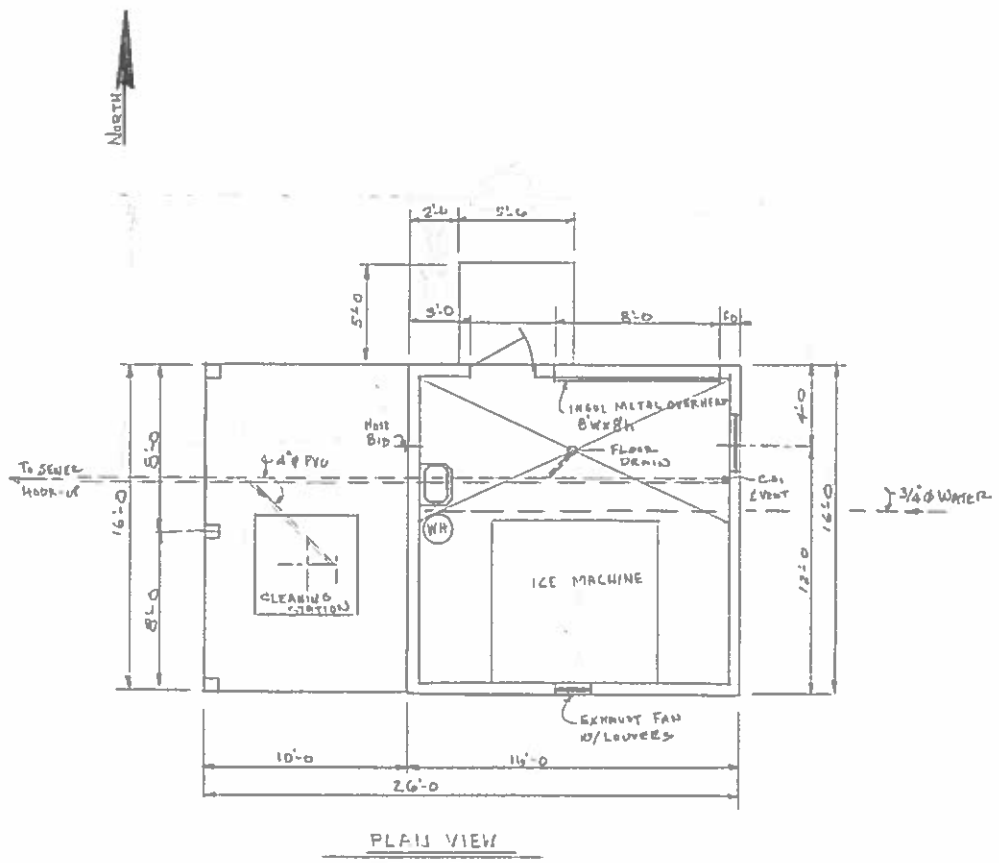

PLAN VIEW

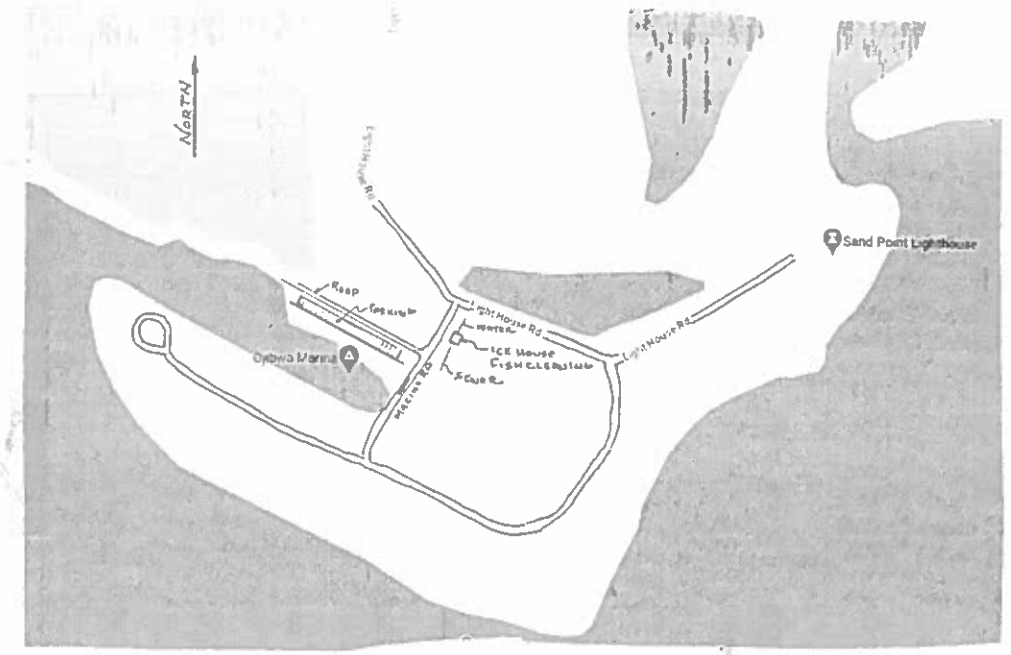

SITE PLAN

SCALE: 1" = 200'

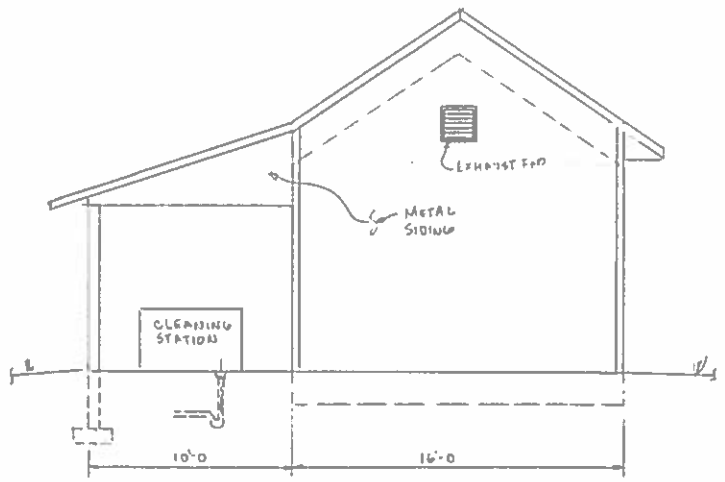

SOUTH ELEVATION

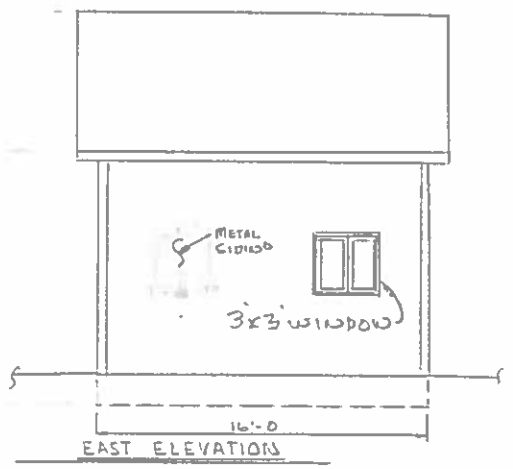

EAST ELEVATION

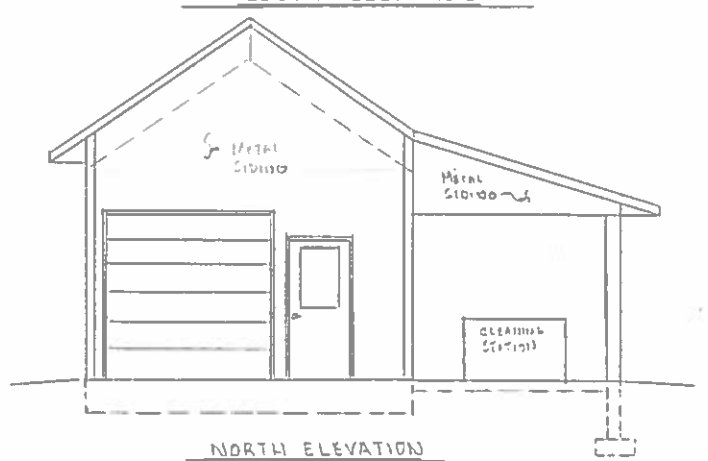

NORTH ELEVATION

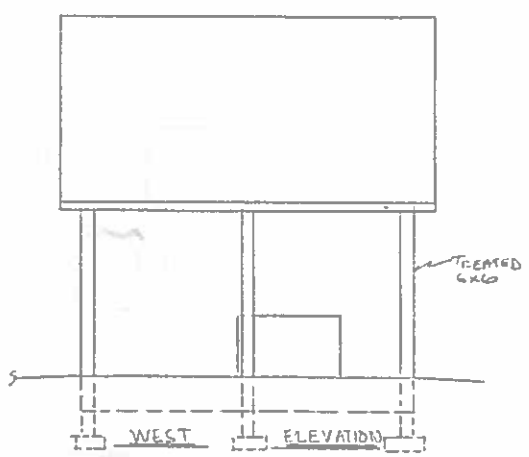

WEST ELEVATION

PRE-ENGINEERED TRUSSES @ 2'-0 c/c
DESIGN LOADS: 70 PSF LIVE LOAD TOP CHORD
10 PSF DEAD LOAD TOP CHORD
10 PSF DEAD LOAD BOT CHORD

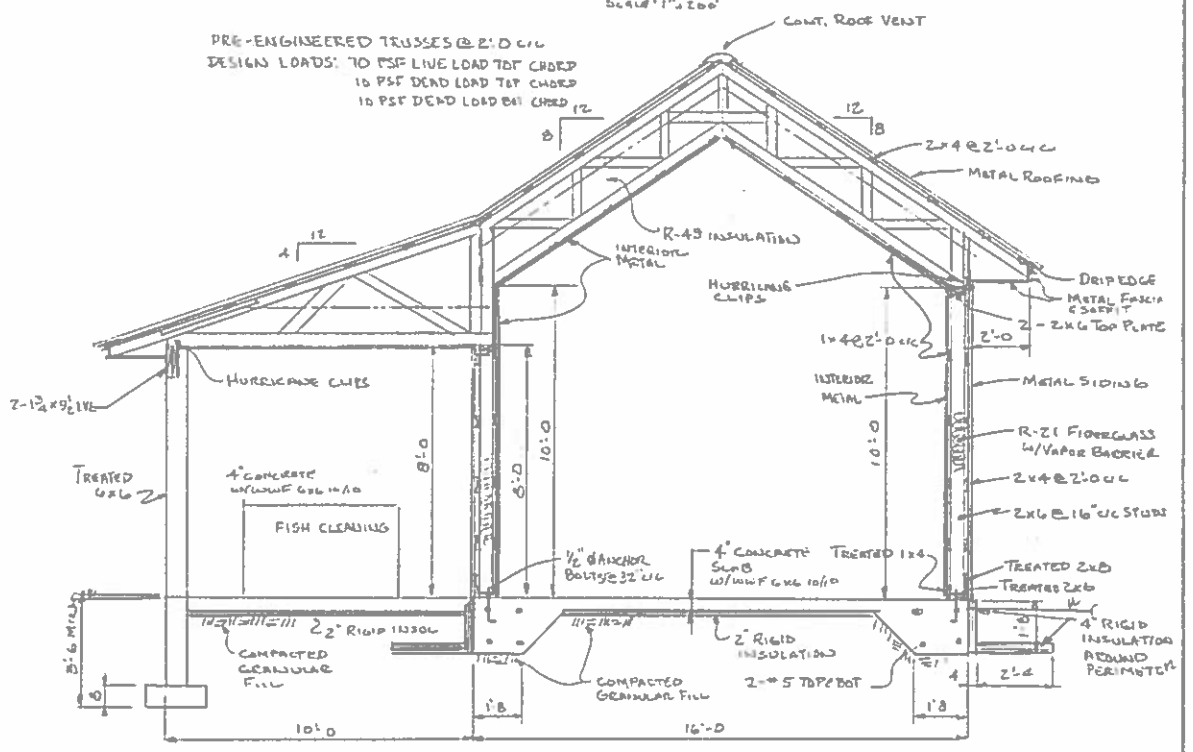

TYPICAL SECTION THROUGH BUILDING

SCALE: 3/8" = 1'-0

KEWEENAW BAY INDIAN COMMUNITY	
DATE: 8/31/23	DRAWN BY: JIM NANKERVIS
SCALE: 1/4" = 1'-0 UNO	
ICE HOUSE & FISH CLEANING	
	DRAWING NUMBER: 2321-S1